


T08N-R01W-18_0000_MCS

Sec 18 Perry
 Sec. 18

Bailey to Moore

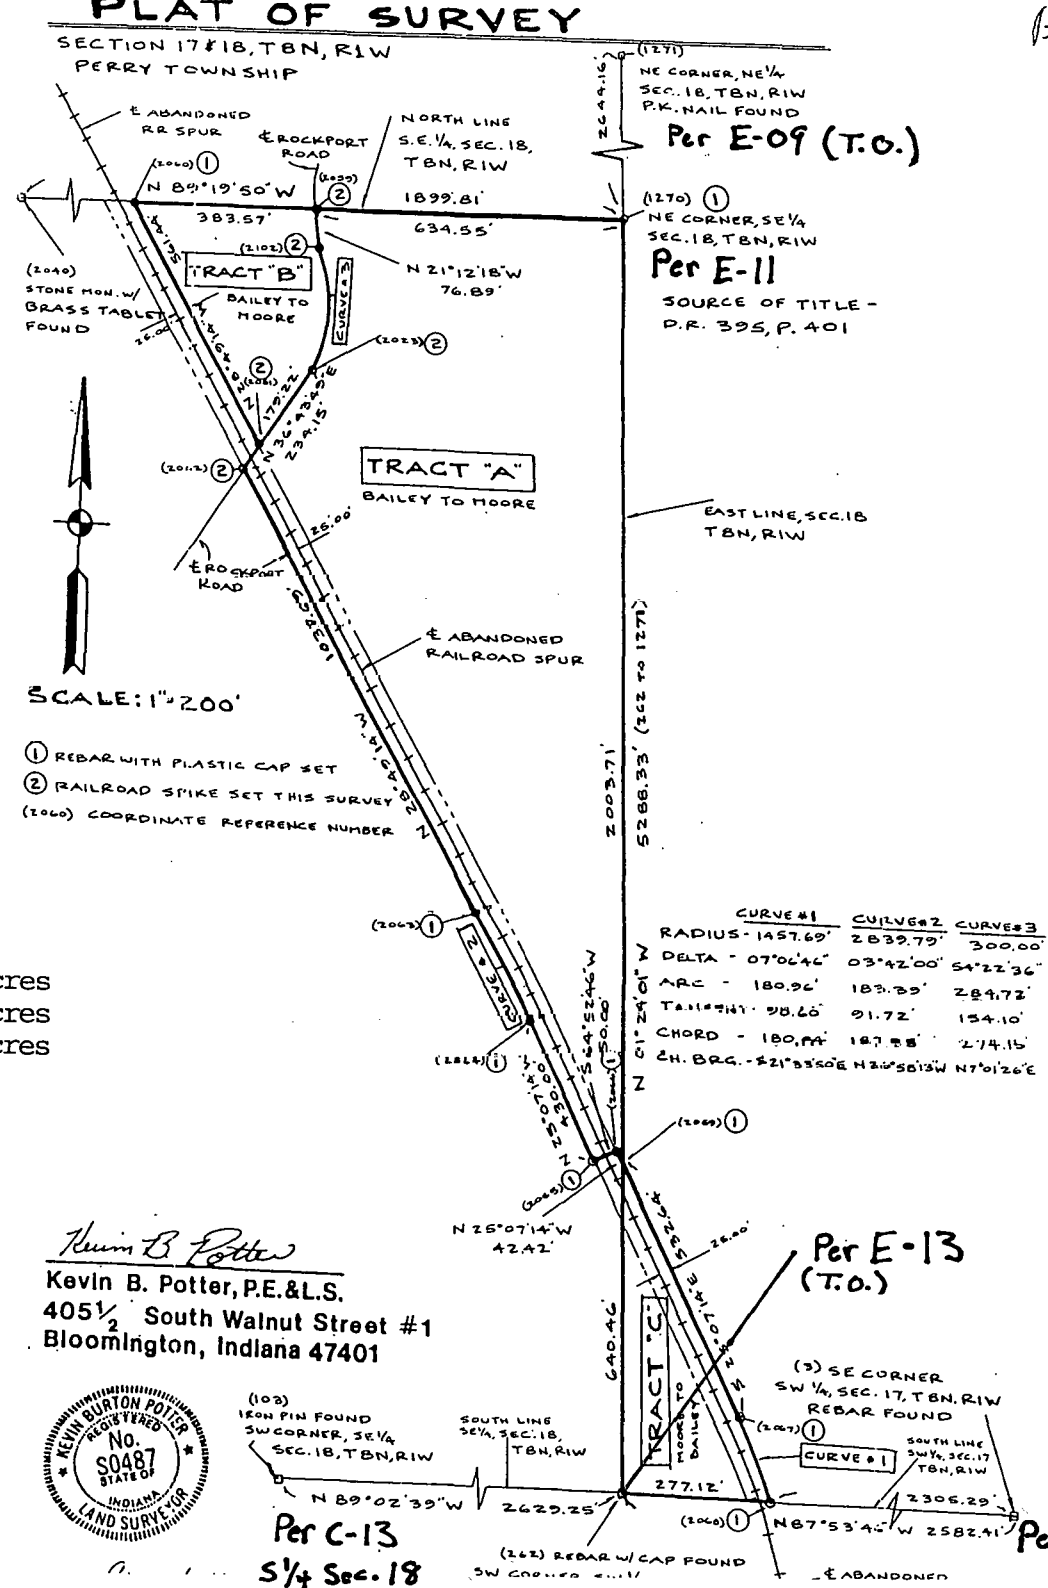

Tract A contains 21.774 Acres
 Tract B contains 2.820 Acres
 Tract C contains 2.110 Acres

Kevin B. Potter
 Kevin B. Potter, P.E. & L.S.
 405 1/2 South Walnut Street #1
 Bloomington, Indiana 47401



March 19th 1852

Sec 18 T 8 R 1 W



Surveyed in Section 18 T 8 R 1 W
for Thomas Barker and others
Established the following corners
corner C center of Section Buck 18 in
indiameter S 27° E 20 lks Sugar 12 in
indiameter S 5° W 54 lks

corner D center on north end of S W gr
White Oak 24 S 62° E 48 lks
Hickory 30 S 18° W 60

Corner B middle of line on west side
(variation 5°)

Line C. B.	171	$\frac{72}{100}$	White oak 20 S 2° W 20 lks distant
" H. K.	172	$\frac{76}{100}$	White oak 18 S 32° E 82 "
" D. E.	161		(another line measured)
A. K.	322	$\frac{9}{100}$	

Corner E Walnut 42 N 45° W 44 lks Sugar 14 N 40° E 65

" H The original witness tree standing Stone planted

" A N W corner of Section Buck 32° W 32 poplar 16 N 30° E 57 lks

" L N ½ m p Sugar 15 S 1° W 35 lks

Stone set at all the corners

Edward Borland / Chain bearers

James Borland / Sworn

James Woodburn
M. C. S.

Sec 25 T 10 R 1 W



April 8 1852

Surveyed for C Matlock
John Sullivan & John Martin
in Section 25 T 10 R 1 W and
established the following corners
corner A N E corner of west half N W gr
wit tree Hickory 20 S 24° E 42 lks

W oak 30 N 68° E 22 lks distant

Cor B S E corner west half of the N W gr

wit tree Buck 18 N 77° E 26 lks

Buck 5 N 33° E 33 lks

Cor O S E cor N W ¼ of S W gr of Section

Wit tree Buck 12 N 45° E 23 lks Buck 10 N 72° W 42 lks

Cor C center of Section Wit tree Bur oak 24 S 23° E 41 lks

Hickory 5 S 72° W 22 lks

W oak Payne & Jno Payne

Georrod Walls & John Sullivan


Chain bearers

Sworn

James Woodburn
M. C. S.

T08N-R01W-18_0000_MCS

PERRY SECTION 18

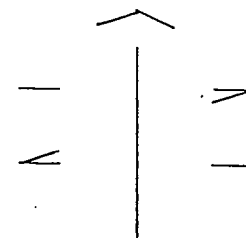



- - INDICATES REBAR SET



REV. 9/7/89 IN ACCORDANCE W/ FOUND R/W MON.
LOCATION; EAST P/L RELOCATED 0.33 EAST.


BLOOMINGTON ENGINEERING COMPANY

ENGINEERS and SURVEYORS
811 ANITA STREET
BLOOMINGTON, INDIANA 47401
Phone 332-2603

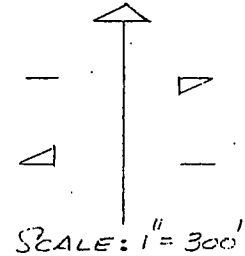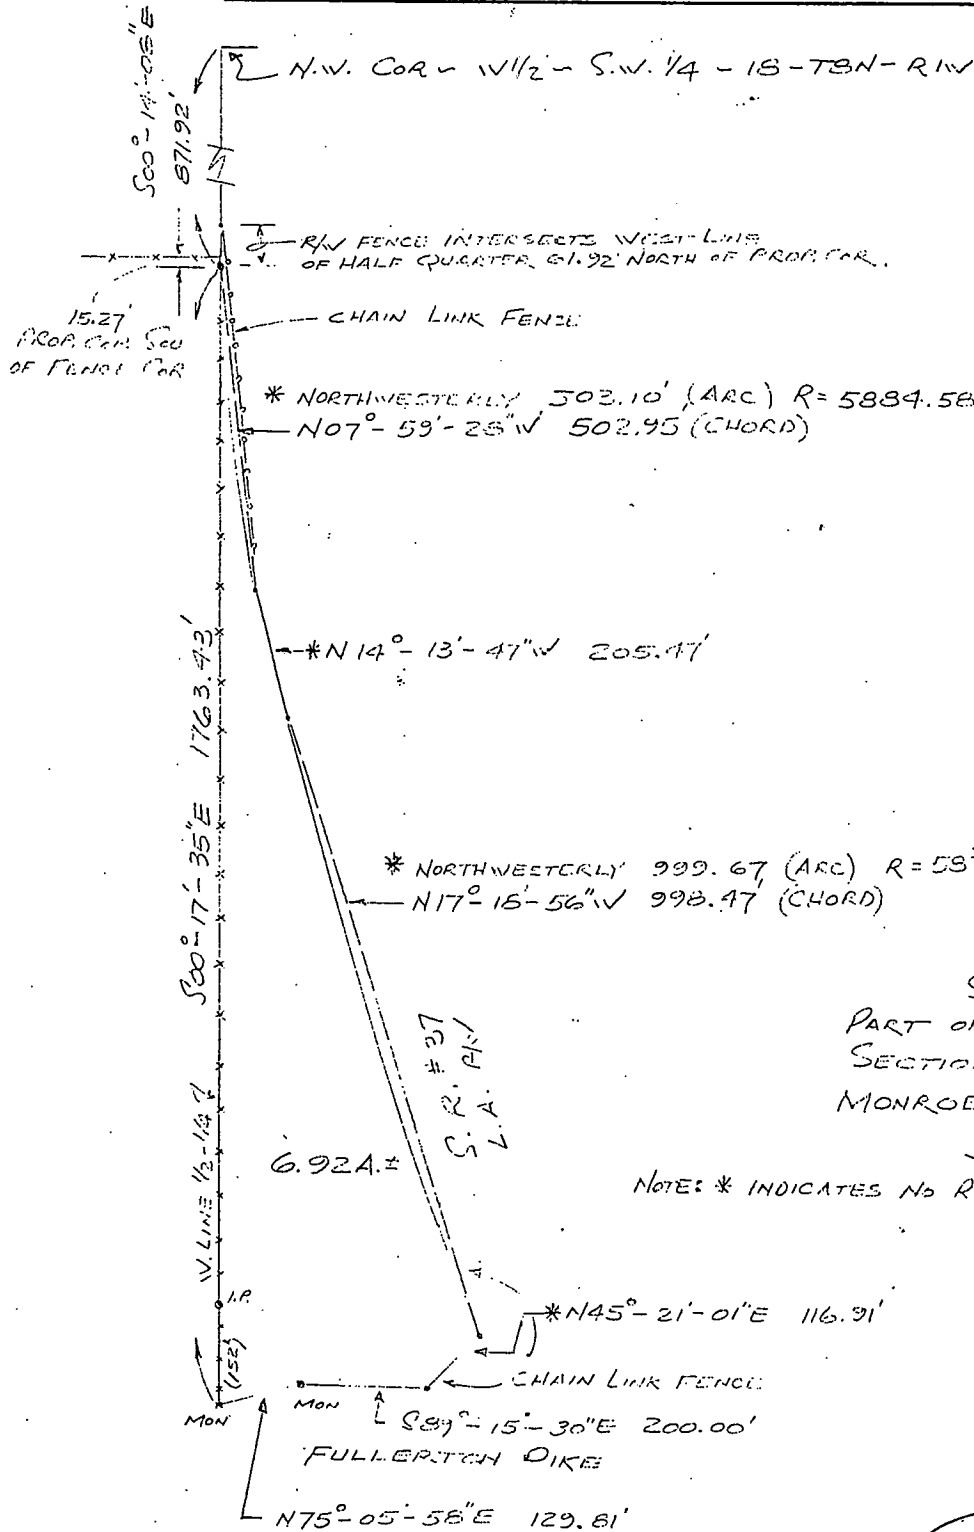


SURVEY PLAT
PART OF W 1/2 OF S.W. 1/4 OF
SECTION 18-T8N-R1W
MONROE COUNTY, INDIANA
JUNE 24, 1976

NOTE: * INDICATES NO RIGHT OF ACCESS FROM S.W. 3/4

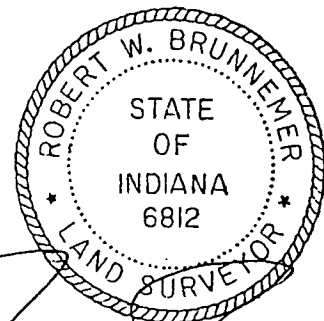


Robert W. Brunner

SCALE : $1'' = 600'$

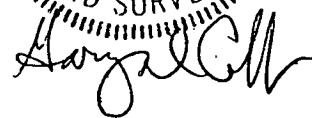

March 19th 1852

Sec 18 T 8 R 1 W

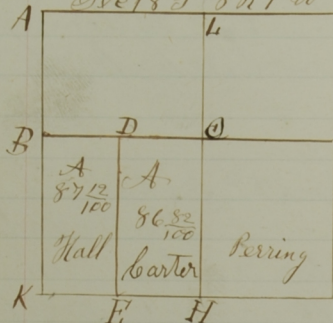

Vari 5°

Surveyed in Section 18 T 8 R 1 W
for Thomas Carter and others
Established the following corners
corner O center of Section Beech 18 in
indiameter S 29° E 20 lks Sugar 12 in
indiameter S 5° W 54 lks

corner D center on north end of S W gr
White Oak 24 S 22° E 49 lks
Hickory 30 S 18° W 60

corner B middle of line on west side
(variation 5°)

Line O. B.	171	$\frac{72}{100}$	White oak 20	S 2° W	20 lks. distant
" H. K.	172	$\frac{72}{100}$	White oak 18	S 32° E	82 "
" D. E.	161		(another line measured)		
A. K.	322	$\frac{97}{100}$			

corner F Walnut 42 N 45° W 44 lks Sugar 14 N 40° E 65

" H The original witness tree standing Stone planted

" A N W corner of Section Oak 8 S 2° W 32 poplar 16 N 30° E 37 lks

" L N ½ m p Sugar 18 S 10° W 35 lks


Stone Set at all the corners

Edward Borland / chain bearers

James Borland / Sworn

James Woodburn
M. C. S.

Sec 25 T 10 R 1 W

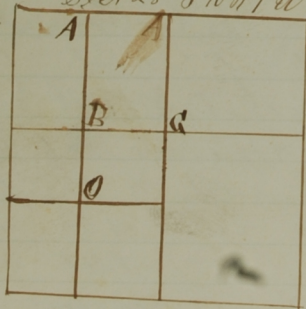

April 8 1852

Surveyed for C Matlock
John Sullivan & John Martin
in Section 25 T 10 R 1 W and
established the following corners
corner A N E corner of west half N W gr
wit tree Hickory 20 S 24° E 42 links
W oak 30 N 68° E 22 lks distant

Cor B S E corner west half of the N W gr
wit tree Beech 18 N 77° E 26 links
Beech 5 N 33° E 33 lks

Cor O S E cor N W ¼ of S W gr of Section

Wit tree Beech 12 N 43° E 23 lks Beech 10 N 72° W 42 lks

Cor C center of Section Wit tree Bur oak 24 S 23° E 41 lks
Hickory 5 S 72° W 22 lks

Noak Payne & Jno Payne }
Coarrod Walls & John Sullivan }

Chain bearers
Sworn

James Woodburn
M. C. S.

Survey of Section 19

T. 8

R. / W

FIELD NOTES.

[illegible]

May 1st
1905

By agreement of William Masters William Snoddy and Sam Lammam I met at appointed time and place, after qualifying John Butcher William F. Masters chairman and David

Masters flagman we then proceeded to make the following survey as per plat and notes in section 18 Town 8 range 1 west established the southwest corner of said section witnessed by

H { Hickory 7 in S $11\frac{1}{2}^{\circ}$ east $5\frac{1}{2}$ lks
Oak 7 in S $42\frac{1}{2}^{\circ}$ west 18 lks

perpetuated the $\frac{1}{2}$ distance between between the southwest corner and south $\frac{1}{2}$ m p of said section witnessed by

D { Elm 3 in S 30° west $23\frac{1}{2}$ lks
Buck 5 in S 71° west 31 lks

I hereby certify the foregoing to be a true and correct report of survey made by me on above date as I verily believe I'm witness whereof I attach my hand and seal

C. M. Bowers
Deputy
M. C. S.